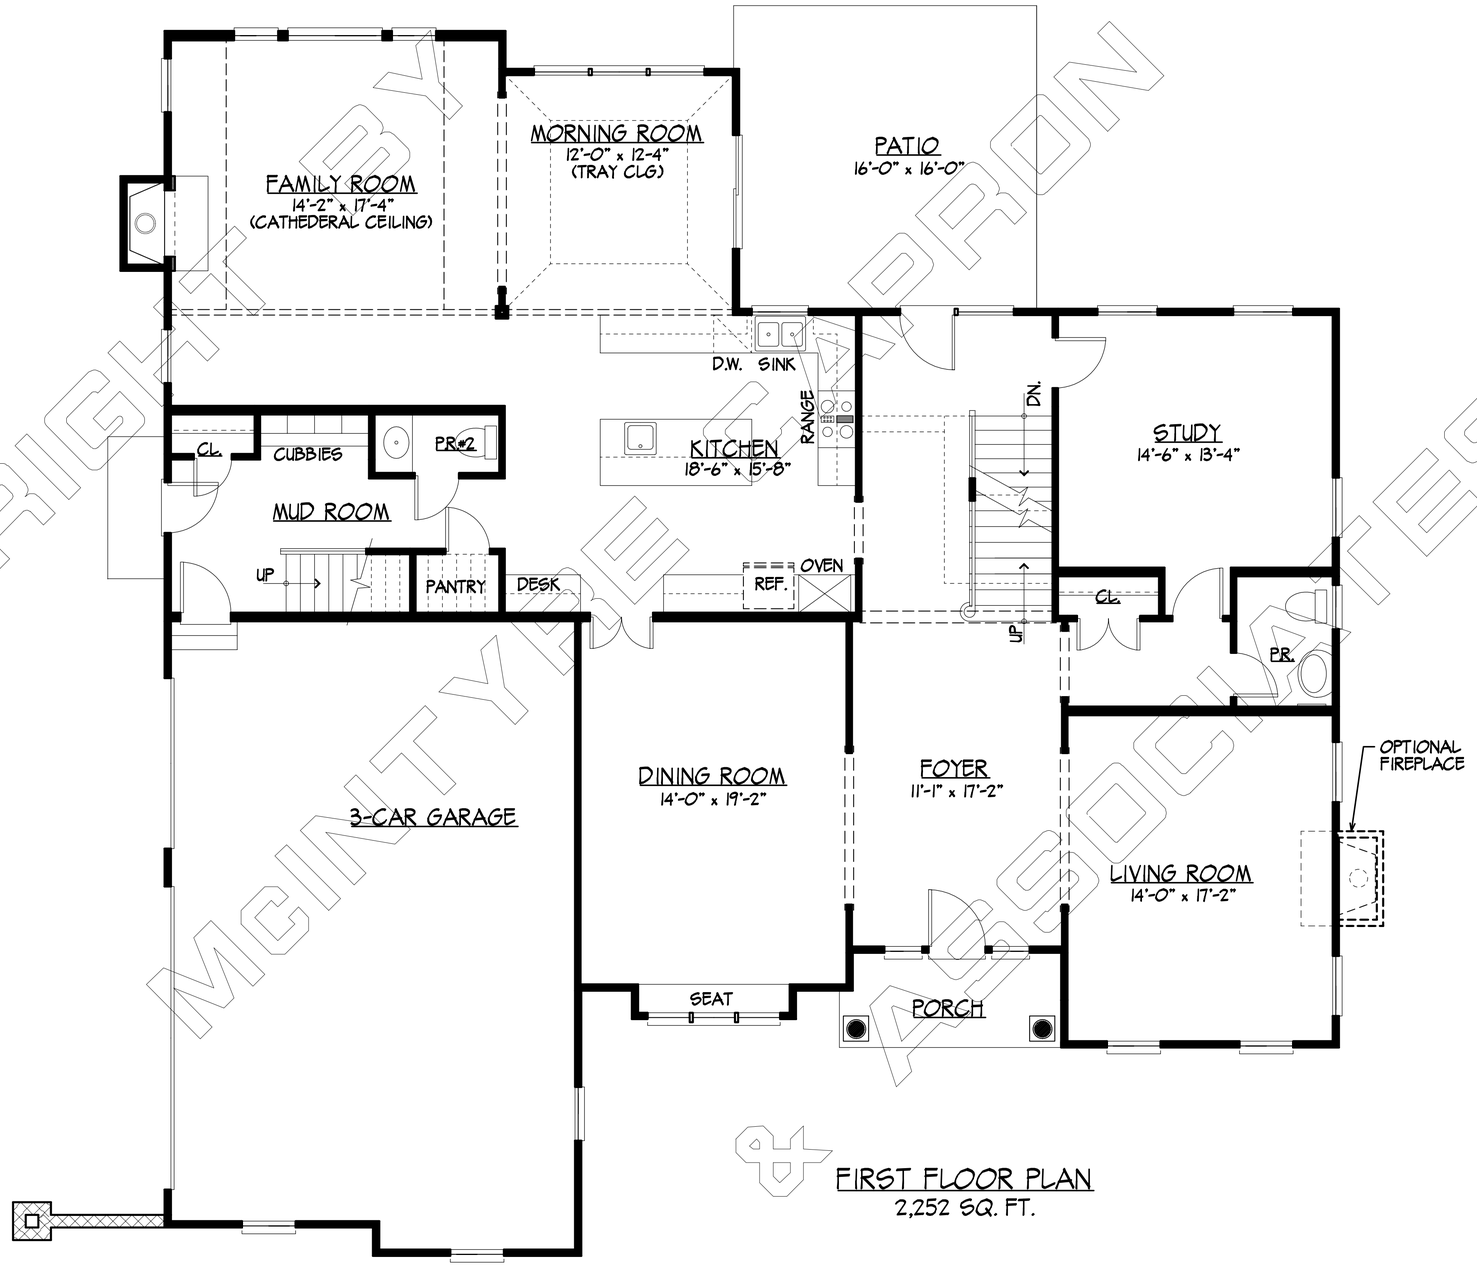

FIRST FLOOR PLAN
2,252 SQ. FT.

COPYRIGHT BY McINTYRE CAPRON & ASSOCIATES, P.C.

05/29/2015
06/24/2015

REVISIONS

GENERAL CONTRACTOR IS RESPONSIBLE FOR CHECKING AND VERIFYING ALL DIMENSIONS ETC. PRIOR TO AND DURING CONSTRUCTION. ANY INCONSISTENCIES SHALL BE BROUGHT TO THE IMMEDIATE ATTENTION OF THE ARCHITECT FOR RESOLUTION OR VERIFICATION. CONTRACTOR IS RESPONSIBLE FOR NOTIFYING THE ARCHITECT OF ANY INCONSISTENCIES BETWEEN THESE PLANS AND GOVERNING BUILDING CODES OR ORDINANCES. CONTRACTOR SHALL CHECK WITH THE ARCHITECT TEN DAYS PRIOR TO THE START OF CONSTRUCTION FOR ADDENDUMS OR BULLETINS.

UNDER PENALTY OF LAW, THE USE OF THESE DRAWINGS IS RESTRICTED TO THE LOCATION NOTED ON THIS TITLE BLOCK. BUILDING INSPECTOR TO VERIFY PERMIT DRAWINGS ARE SIGNED AND SEALED BY ARCHITECT AND A "PERMIT SEAL" STAMP IS FOUND ON EACH DRAWING - ALL TO BE IN RED INK AND ARE CONSIDERED THE ORIGINAL OF ANY OTHER COLOR IS USED. COPYRIGHTED (C)

207 TOWER ROAD
BRYN MAWR, PA

McINTYRE ✧ CAPRON & ASSOCIATES, P.C.
ARCHITECTS • LAND PLANNERS
41 LEOPARD RD. PAOLI, PA 19301
PHONE 610•647•1217 FAX 610•647•3083

SCALE
1/4" = 1'-0"

TITLE
PRESENTATION
FIRST FLOOR PLAN

COMM. NO.
15010

ISSUE DATE
05/06/2015

DRAWING NO.
P-1

OF XX

t:\boca\tower db_pl.sht 6/24/2015

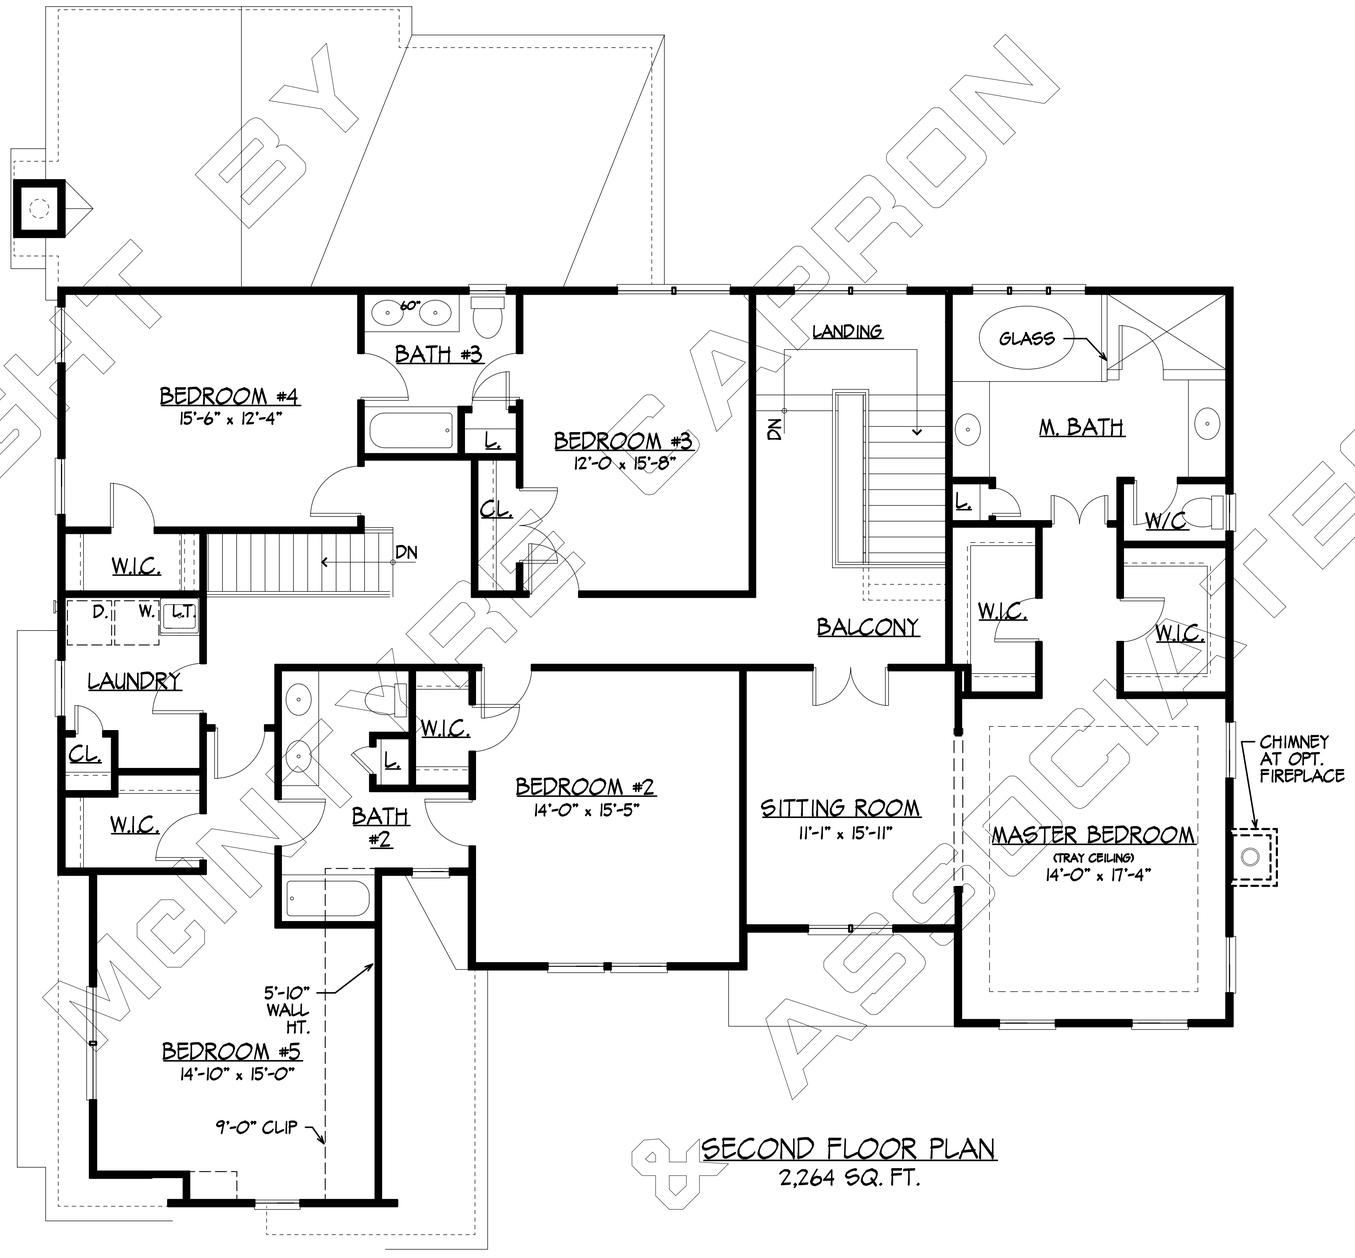

SECOND FLOOR PLAN
2,264 SQ. FT.

COPYRIGHT BY McINTYRE CAPRON & ASSOCIATES, P.C.

05/29/2015
06/24/2015

REVISIONS

GENERAL CONTRACTOR IS RESPONSIBLE FOR CHECKING AND VERIFYING ALL DIMENSIONS ETC. PRIOR TO AND DURING CONSTRUCTION. ANY INCONSISTENCIES SHALL BE BROUGHT TO THE IMMEDIATE ATTENTION OF THE ARCHITECT FOR RESOLUTION OR VERIFICATION. CONTRACTOR IS RESPONSIBLE FOR NOTIFYING THE ARCHITECT OF ANY INCONSISTENCIES BETWEEN THESE PLANS AND GOVERNING BUILDING CODES OR ORDINANCES. CONTRACTOR SHALL CHECK WITH THE ARCHITECT TEN DAYS PRIOR TO THE START OF CONSTRUCTION FOR ADDENDUMS OR BULLETINS.

UNDER PENALTY OF LAW, THE USE OF THESE DRAWINGS IS RESTRICTED TO THE LOCATION NOTED ON THIS TITLE BLOCK. BUILDING INSPECTION TO VERIFY PERMIT DRAWINGS ARE SIGNED AND SEALED BY ARCHITECT AND A "PERMIT SET" STAMP IS FOUND ON EACH DRAWING - ALL TO BE IN RED INK AND ARE CONSIDERED VOID IF ANY OTHER COLOR IS USED. COPYRIGHTED ©

207 TOWER ROAD
BRYN MAWR, PA

McINTYRE ✧ CAPRON & ASSOCIATES, P.C.
ARCHITECTS • LAND PLANNERS
41 LEOPARD RD. PAOLI, PA 19301
PHONE 610•647•1217 FAX 610•647•3083

SCALE 1/4" = 1'-0"
TITLE PRESENTATION SECOND FLOOR PLAN

COMM. NO. 15010
ISSUE DATE 05/06/2015

DRAWING NO. P-2
OF XX

t:\boca\tower db_p2.sht 6/24/2015

COPYRIGHT BY McINTYRE CAPRON & ASSOCIATES, P.C.

REVISIONS
05/29/2015
06/24/2015

GENERAL CONTRACTOR IS RESPONSIBLE FOR CHECKING AND VERIFYING ALL DIMENSIONS ETC. PRIOR TO AND DURING CONSTRUCTION. ANY INCONSISTENCIES SHALL BE BROUGHT TO THE IMMEDIATE ATTENTION OF THE ARCHITECT FOR RESOLUTION OR VERIFICATION. CONTRACTOR IS RESPONSIBLE FOR NOTIFYING THE ARCHITECT OF ANY INCONSISTENCIES BETWEEN THESE PLANS AND GOVERNING BUILDING CODES OR ORDINANCES. CONTRACTOR SHALL CHECK WITH THE ARCHITECT TEN DAYS PRIOR TO THE START OF CONSTRUCTION FOR ADDENDUMS OR BULLETINS.

UNDER PENALTY OF LAW, THE USE OF THESE DRAWINGS IS RESTRICTED TO THE LOCATION NOTED ON THIS TITLE BLOCK. BUILDING INSPECTOR TO VERIFY PERMIT DRAWINGS ARE SIGNED AND SEALED BY ARCHITECT AND A "PERMIT SET" STAMP IS FOUND ON EACH DRAWING - ALL TO BE IN RED INK AND ARE CONSIDERED INFO IF ANY OTHER COLOR IS USED. COPYRIGHTED (C)

207 TOWER ROAD
BRYN MAWR, PA

McINTYRE ✧ CAPRON & ASSOCIATES, P.C.
ARCHITECTS • LAND PLANNERS
41 LEOPARD RD. PAOLI, PA 19301
PHONE 610 • 647 • 1217 FAX 610 • 647 • 3083

SCALE 1/4" = 1'-0"

TITLE PRESENTATION FRONT ELEVATION

COMM. NO. 15010

ISSUE DATE 05/06/2015

DRAWING NO. P-3

OF XX

t:\boca\tower db_p3.sht 6/24/2015